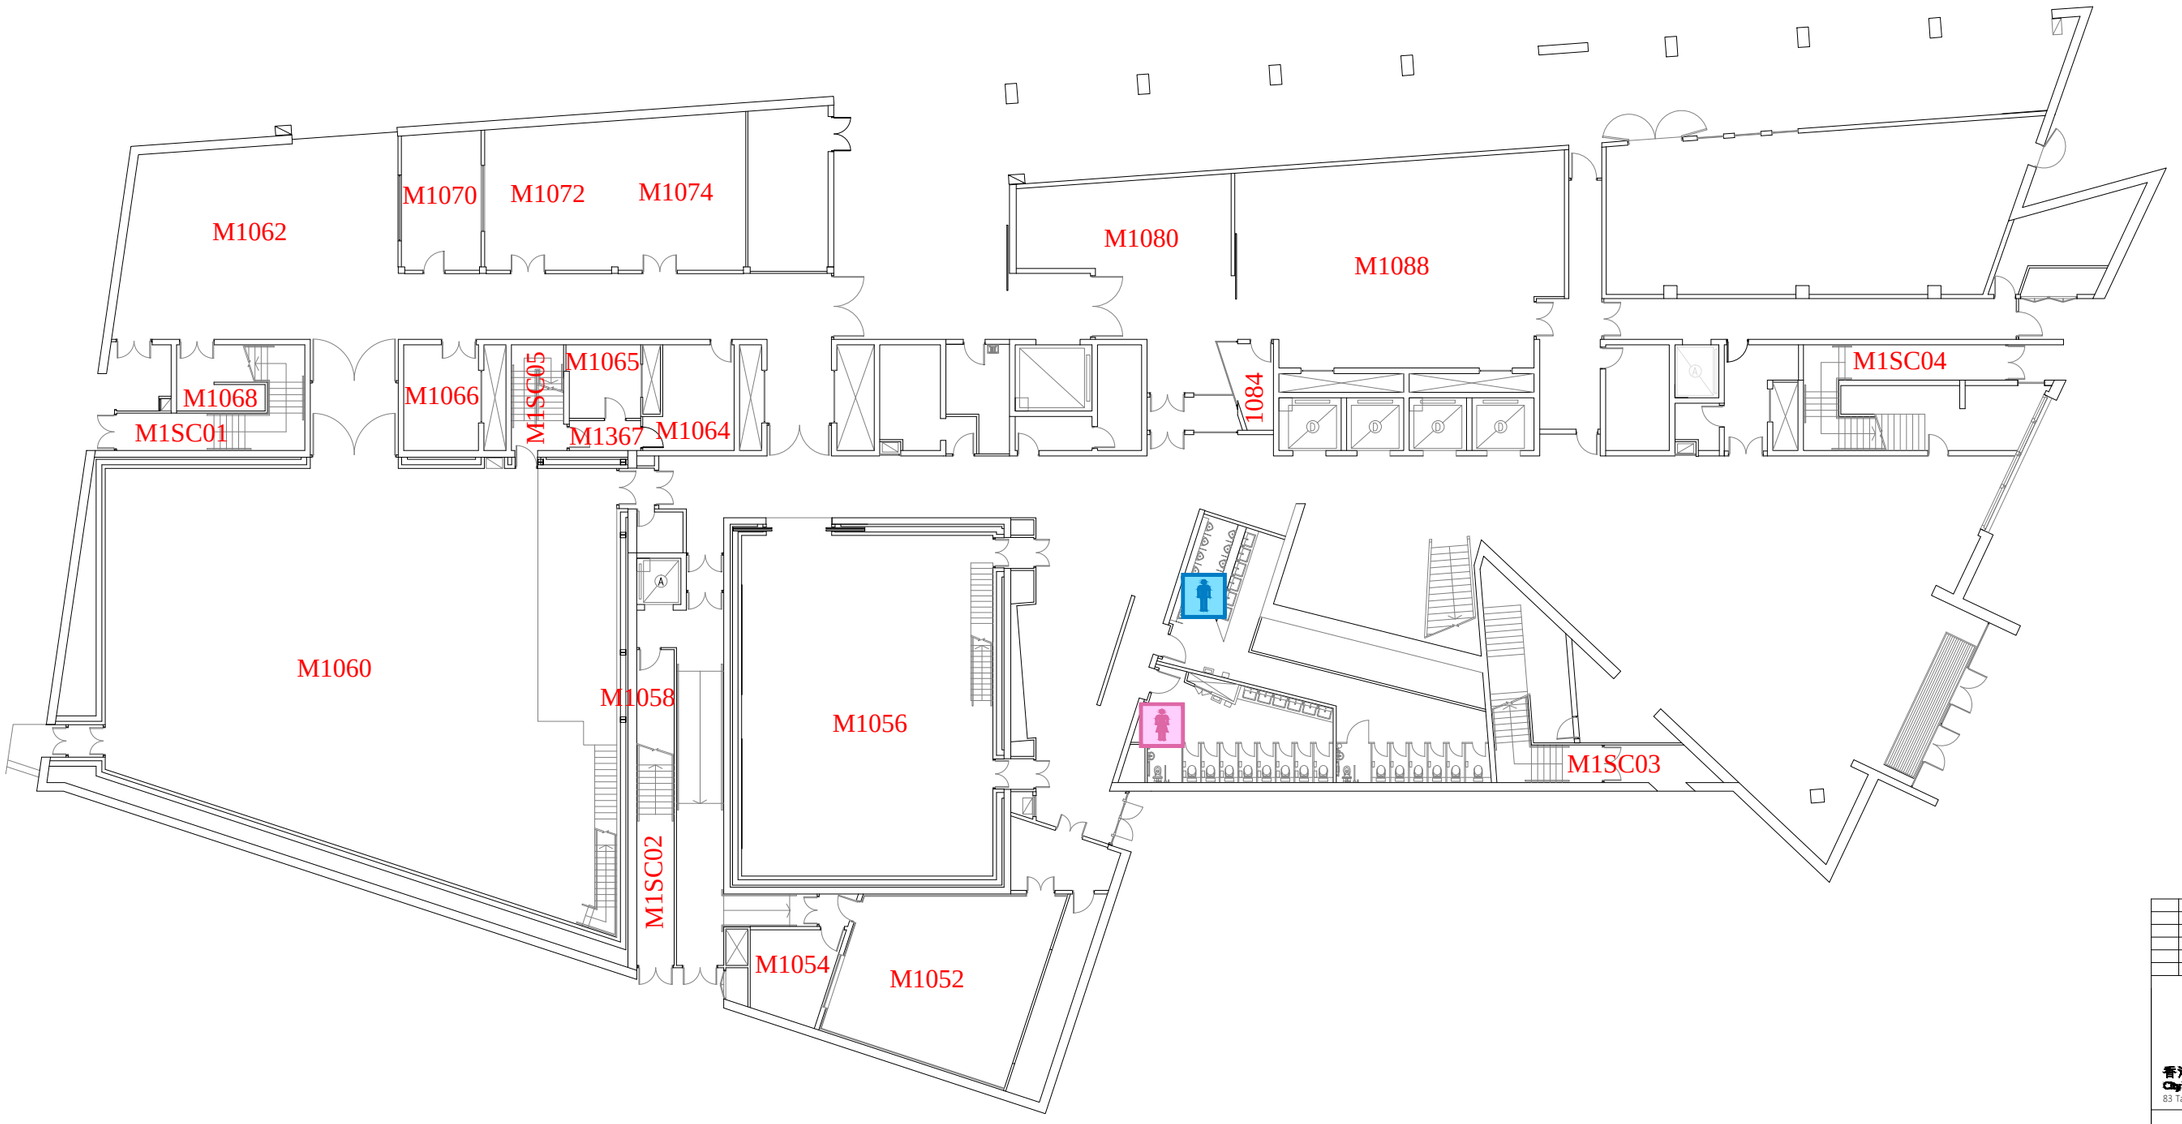

Run Run Shaw Creative Media Centre - Floor 01 Plan

Revision Date: January 2017

CityU
香港城市大學
City University of Hong Kong
83 Tat Chee Avenue, Kowloon, Hong Kong

校園發展處
Campus Development Office

FLOOR
Floor 01 Plan

BUILDING
Run Run Shaw
Creative Media Centre,
City University of Hong Kong

SCALE	DATE
DRAWN	CHECKED
DRAWN NO.	REVISION

1-cmc.dwg